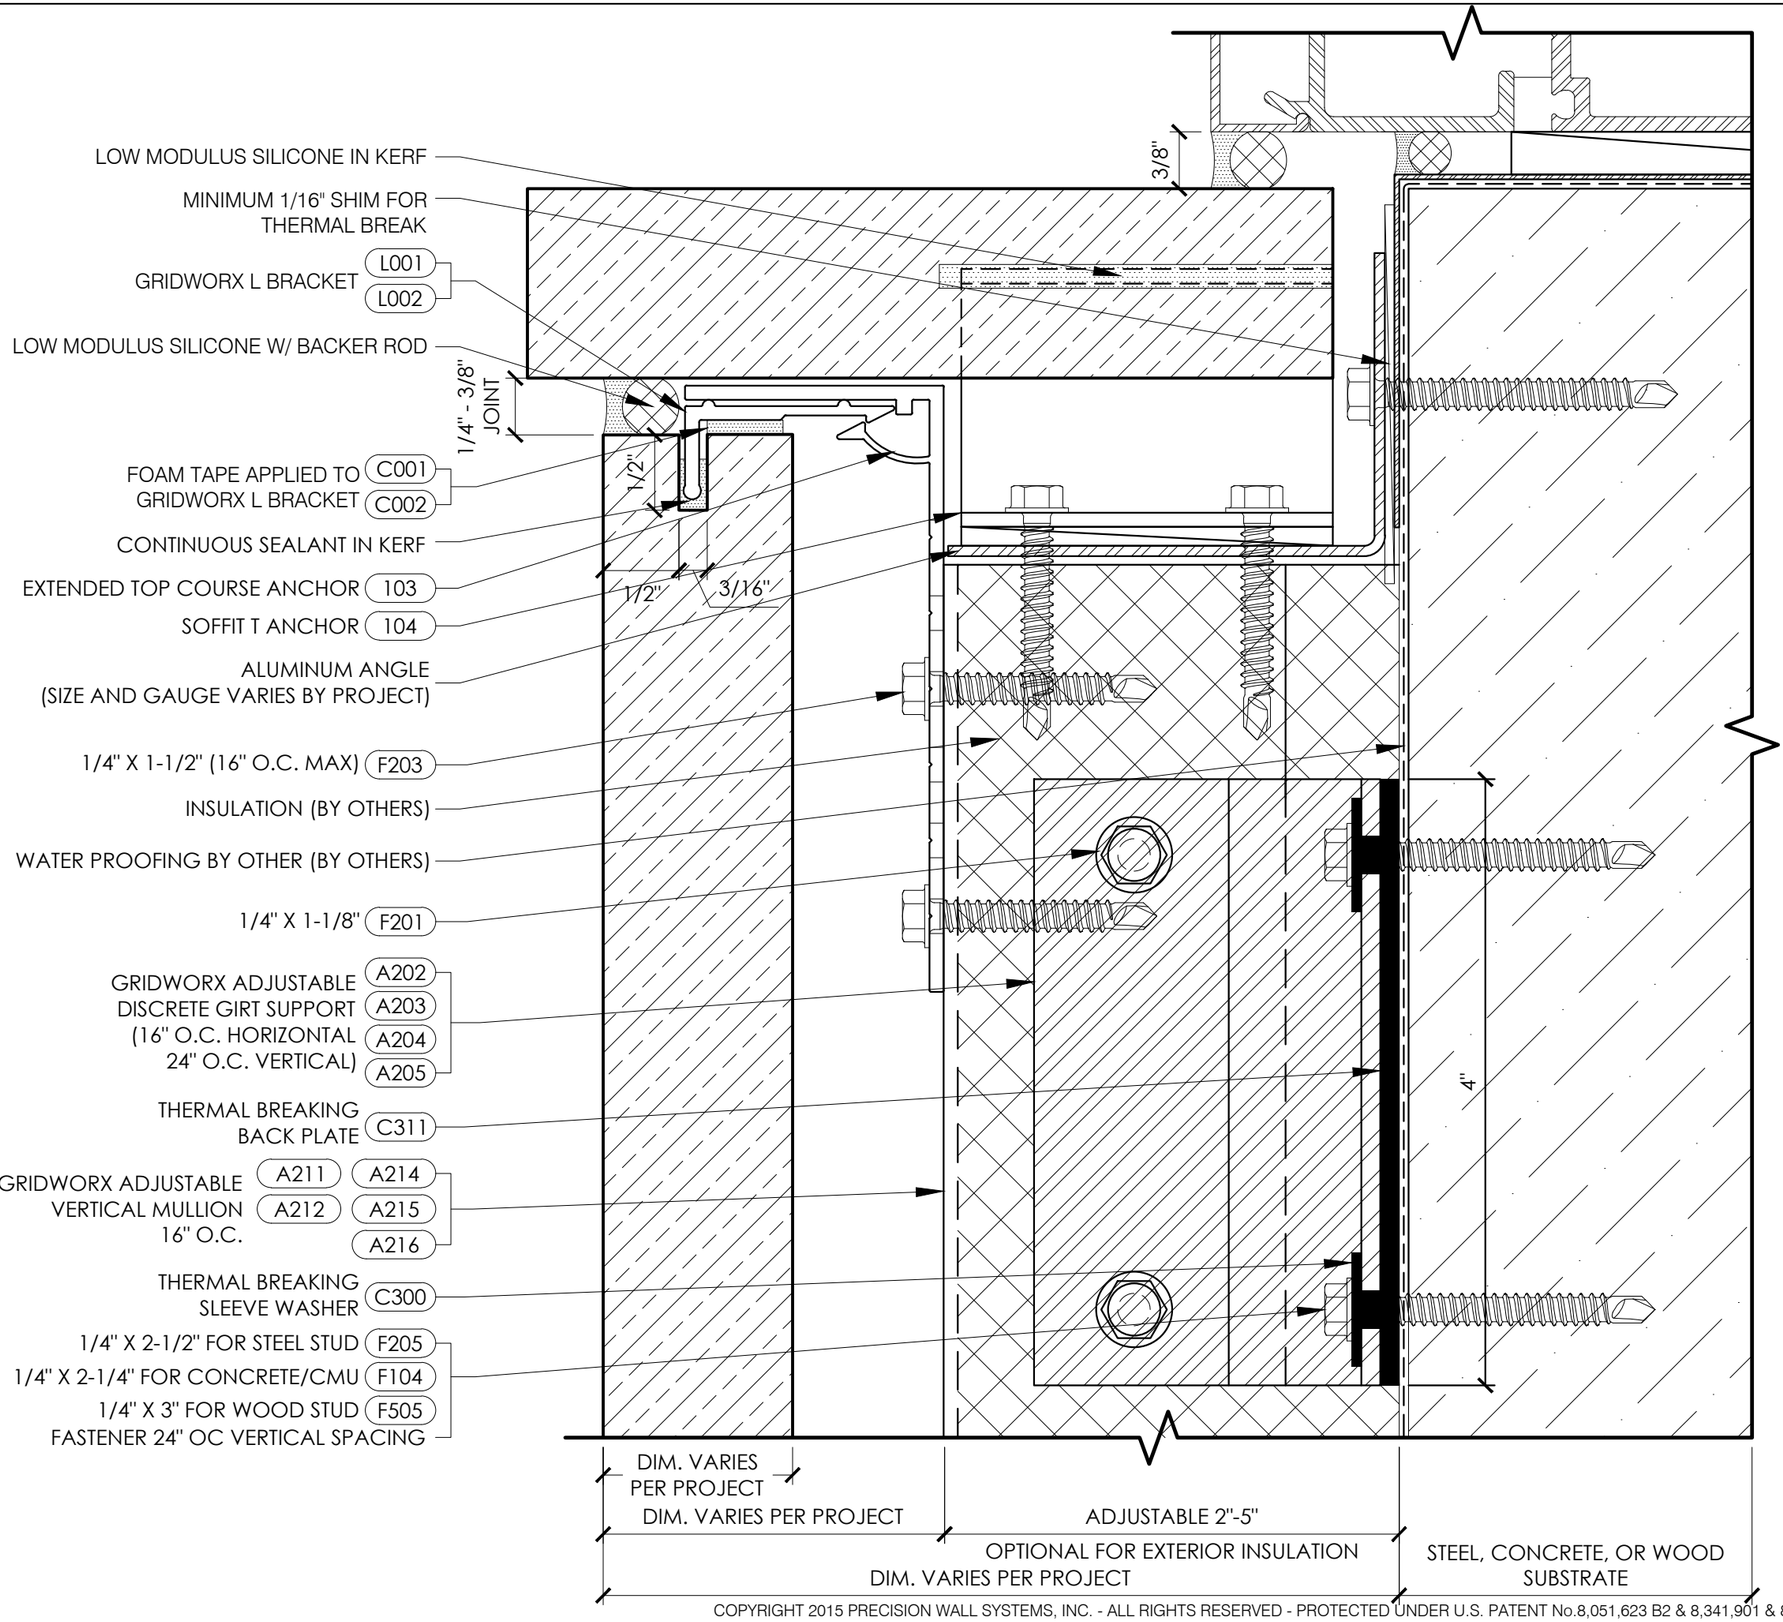

COPYRIGHT 2015 PRECISION WALL SYSTEMS, INC. - ALL RIGHTS RESERVED - PROTECTED UNDER U.S. PATENT No.8,051,623 B2 & 8,341,901 & 8,950,131. ADDITIONAL PATENTS PENDING.

DRAWN BY:

GRIDWORX™
STONE HANGING SYSTEM

PRECISION WALL SYSTEMS
10980 ALDER CIRCLE
DALLAS, TEXAS 75238
TEL: 214.774.4502
FAX: 214.432.5963

ARCHITECT:

TEL:
FAX:

THERMAL BROKEN SUBFRAME

WINDOW SILL

KERF SYSTEM

DATE: -

NOTES: SCALE: 1:1

TITLE:

SHEET: