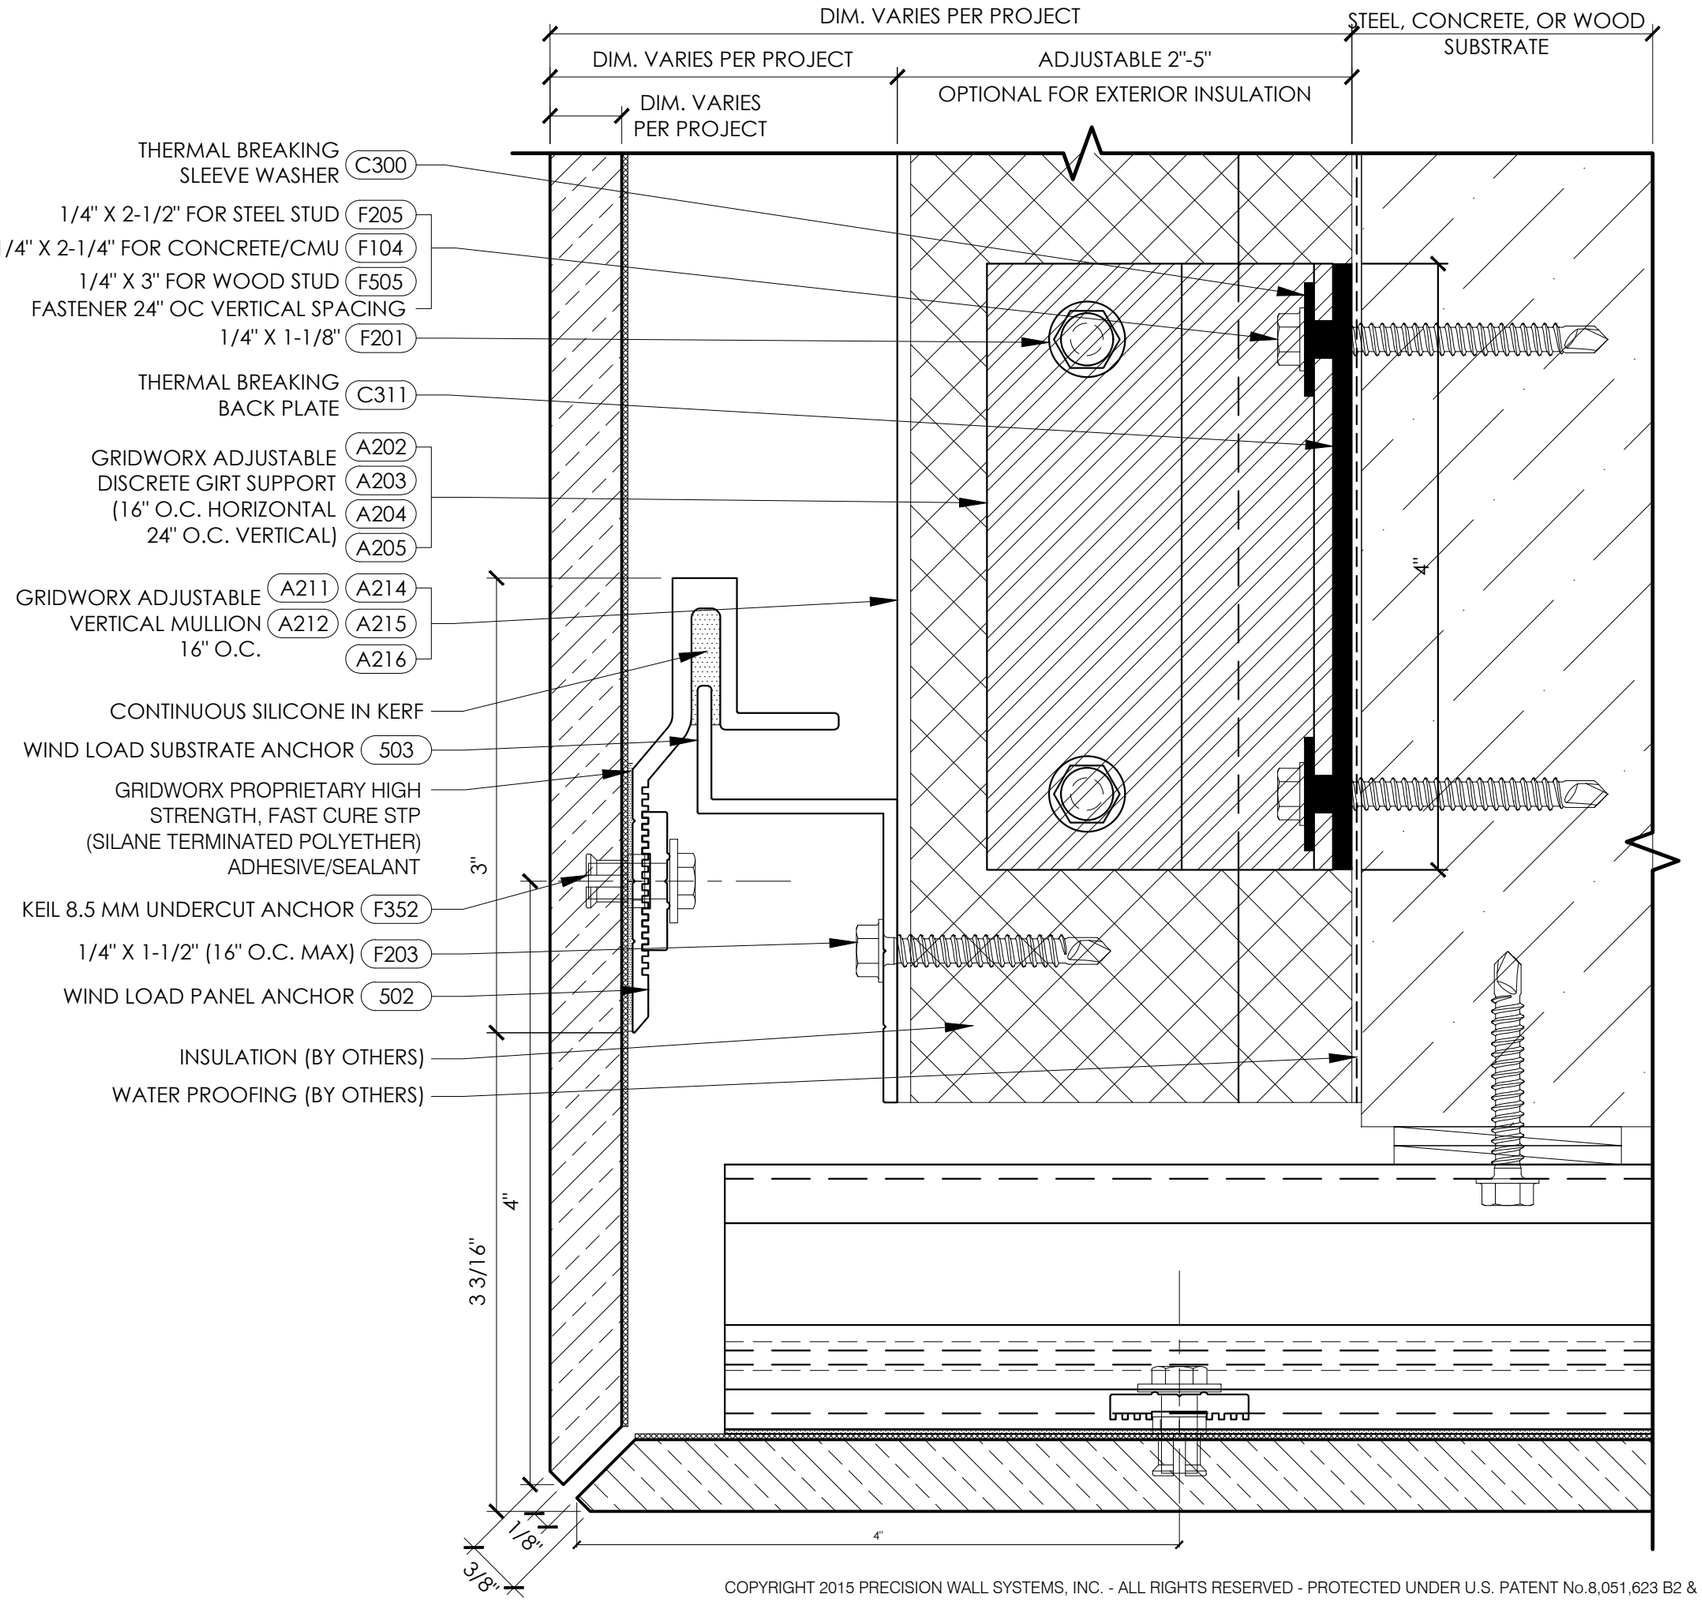


COPYRIGHT 2015 PRECISION WALL SYSTEMS, INC. - ALL RIGHTS RESERVED - PROTECTED UNDER U.S. PATENT No.8,051,623 B2 & 8,341,901 & 8,950,131. ADDITIONAL PATENTS PENDING.

DRAWN BY:
GRIDWORX
STONE HANGING SYSTEM
PRECISION WALL SYSTEMS
10980 ALDER CIRCLE
DALLAS, TEXAS 75238
TEL: 214.774.4502
FAX: 214.432.5963

ARCHITECT:

TEL:
FAX:

# THERMALLY BROKEN SUBFRAME

SOFFIT FACE DETAIL

ULTRA SYSTEM

DATE: -

NOTES: SCALE: 1:1

TITLE:

SHEET: